



PRZEKROJE POPRZECZNE TERENU


skala 1:500/50

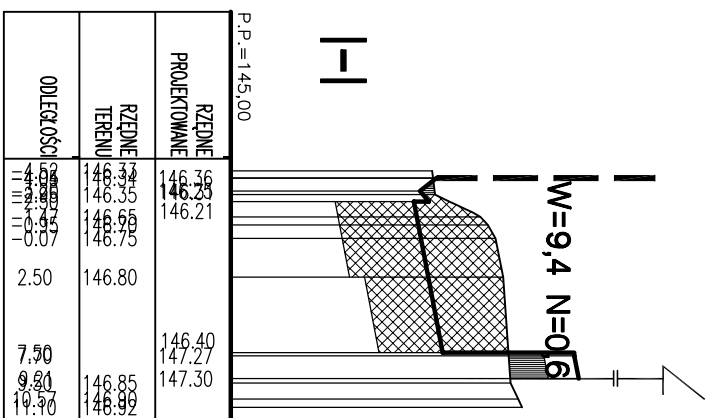


OLECZYSTOŚĆ	RZĘDNE TERENU	RZĘDNE PROJEKOWANE
46.33	146.33	146.36
46.35	146.35	146.23
46.59	146.59	146.21
46.75	146.75	
2.50	146.80	
7.50		146.40
9.80	146.85	147.27
10.90	146.92	147.30

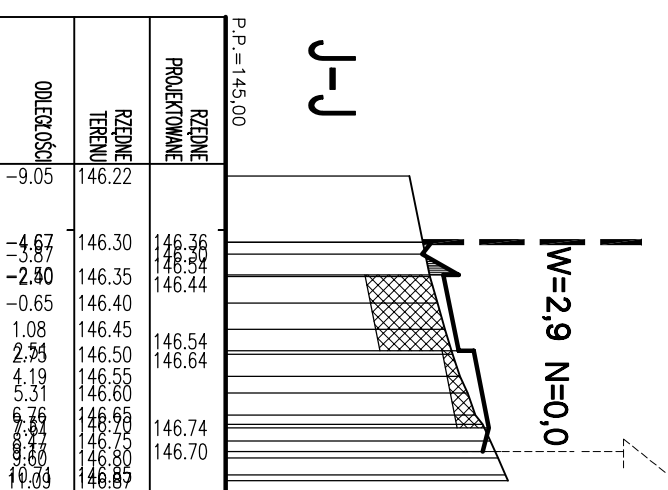


ROZDNE PROJEKOVANE	ROZDNE TERENU	ODLEGOŠŤ
	146.22	-9.05
	146.30	-4.67
	146.35	-3.87
	146.35	-2.40
	146.40	-0.65
	146.45	1.08
	146.50	2.54
	146.55	4.19
	146.60	5.31
	146.65	6.76
	146.70	7.87
	146.75	8.80
	146.80	9.60
	146.87	10.03

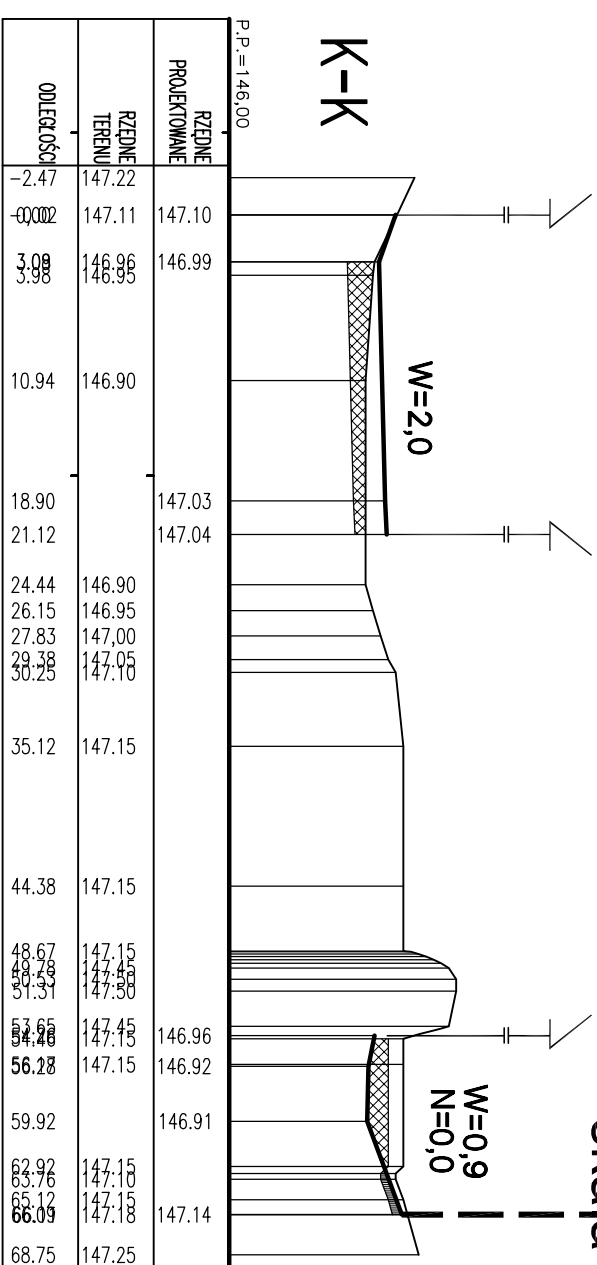


OLECZKI	RZĘDNE TERENU	RZĘDNE PROJEKTOWANE
-2.47	147.22	
-2.47	147.11	147.10
3.98	146.96	146.99
3.98	146.95	
10.94	146.90	
18.90		147.03
21.12		147.04
24.44	146.90	
26.15	146.95	
27.83	147.00	
29.38	147.05	
30.25	147.10	
35.12	147.15	
44.38	147.15	
48.67	147.15	
49.78	147.15	
50.31	147.15	
53.65	147.15	146.96
54.48	147.15	146.92
56.28	147.15	
59.92		146.91
62.92	147.15	
63.76	147.15	
65.12	147.15	147.14
66.09	147.15	
68.75	147.25	

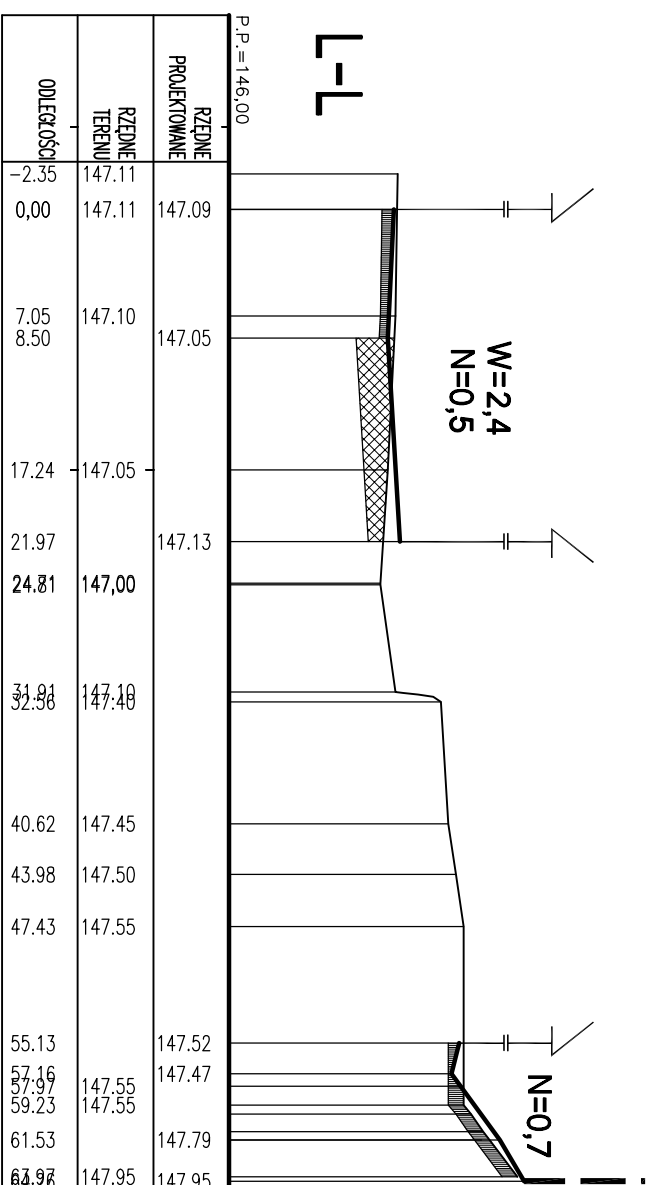

ODLEGIŁOŚĆ	RZĘDNI TERENU	RZĘDNI PROJEKTOWANE
-2.35	147.11	
0,00	147.11	147.09
7.05	147.10	147.05
8.50		
17.24	147.05	
21.97		147.13
24.81	147,00	
~~31.91~~	~~147.10~~	
~~32.56~~	~~147.10~~	
40.62	147.45	
43.98	147.50	
47.43	147.55	
55.13		147.52
~~57.16~~		147.47
~~57.97~~	147.55	
59.23	147.55	
61.53		147.79
~~64.96~~	147.95	147.95

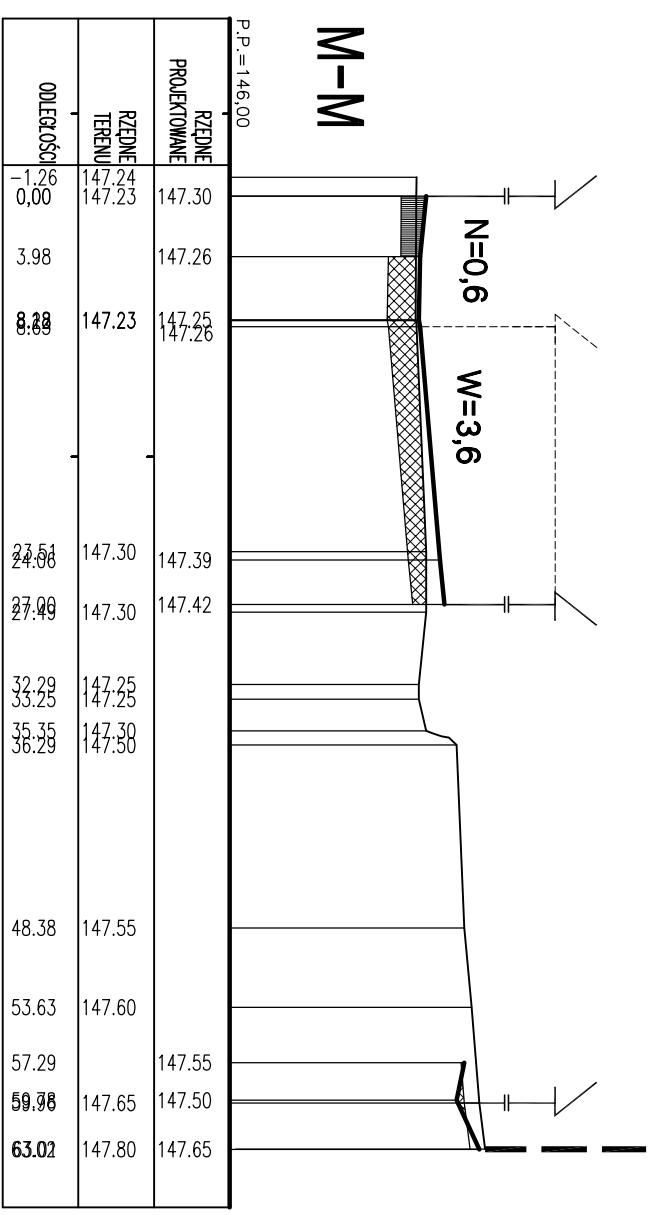

ROZDZIAŁ	PROJEKTOWANE	RZĘDNE TERENU	ROZDZIAŁ
1.26 0,00	147.30	147.24 147.23	
3.98	147.26		
8.88	147.23	147.23	
23.51 24.06	147.30	147.30	
27.40	147.42	147.30	
32.29 33.25	147.25	147.25	
35.35 36.29	147.30	147.30	
48.38	147.55		
53.63	147.60		
57.29	147.55		
59.98	147.50	147.65	
63.02	147.65	147.80	
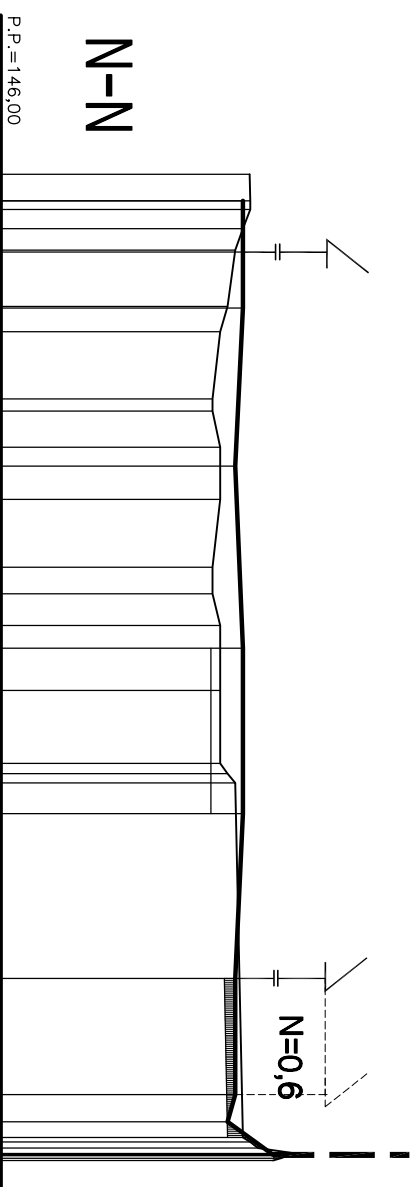
$$WYKOP = (20.8 + 18.9) \times 0.5 \times 25 + (18.9 + 23.6) \times 0.5 \times 25 + (10.2 + 1.8)$$
$$x_{0.5 \times 12} + (1.8 + 1.4)x_{0.5 \times 15} + (1.4 + 1,8)x_{0.5 \times 15} + (1,8 + 10.6)$$
$$x_{0.5 \times 10} + (10.6 + 9.4)x_{0.5 \times 15} + (9.4 + 2.9)x_{0.5 \times 15.5} + (2.9 + 2.4)$$
$$x_{0.5 \times 19} + (2,4 + 3.6) \times x_{0.5 \times 18} + 3.6 \times x_{0.5 \times 7} = 1572,0 \text{ m}^3$$
$$\text{NASYP}=2,2 \times 0.5 \times 12 + (2,2 + 2,8) \times 0.5 \times 25 + 2,8 \times 0.5 \times 5 +$$
$$2.1 \times 1 \times 6 + (2.1 + 0.3) \times 0.5 \times 15 + (0.3 + 1.5) \times 0.5 \times 15 +$$
$$(1.5+2.3) \times 0.5 \times 10 + 0.6 \times 8 + 1, 2 \times 17 + (0.7+0.6) \times$$
$$0.5 \times 18 + 0.6 \times 7 = 162,0 \text{ m}^3$$


OLJEČAŠI	REDNE TEREN	REDNE PROJEKTOVANE
-1.75	147.65	
0.00	147.65	147.60
1.85	147.60	
3.20	147.55	147.60
0.90	147.50	147.60
8.67	147.45	
13.11	147.40	
13.91	147.40	
16.31	147.45	147.55
17.54		
19.74	147.45	
24.23	147.40	
26.00	147.40	
28.09	147.45	
29.59		147.60
32.38	147.45	
37.20	147.45	
38.49	147.50	
40.53		147.60
51.43		147.55
59.10		147.55
60.90		147.50
61.94	147.60	
63.49	147.80	147.80